OWNER : DOLPHIN OFFSHORE ENTERPRISES (MAURITIUS) PVT. LTD.
BUILDER : ALCOCK & ASHDOWN (GUJARAT) LTD. OLD PORT AREA, BHAVNAGAR
DESIGNED BY:- MARINE CONSULTANTS. 12/1/1, Selimpur Road, Kolkata – 31
VALIDATED BY:- SHIPSHAPE SOLUTIONS 11, Rex Chambers, W.H. Marg, Ballard Estate, Mumbai – 400 001
A4 | SCALE NTS
DRAWN S. Dutta | CHKD. S.K.ROY | DATE 06.11.06
TITLE: CREW ACCOMMODATION PLAN
MC PROJECT No. MC-50 | DRG. No. 50-20 | SHEET 30 OF 39 | REV. | YARD No 255 & 256

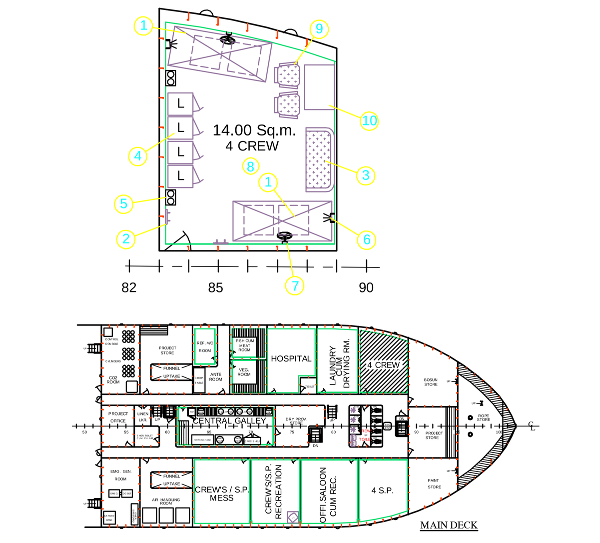

SL.NO.	DESCRIPTION	SIZE	QTY.	MATERIAL	REMARKS
1	2 TIER BED WITH DOUBLE DRAWERS	2000x800x470	2	WOOD	DRAWERS (600x600x175)
2	HAT & COAT HOOK (2 PER SET)	STD.	2	BR.CR.PLATED	
3	3-SEATER FABRIC SETTEE	1300x550x500	1	WOOD	
4	LOCKER	600x300x1750	4	WOOD	
5	WATER BOTTLE RACK	300x200	2	WOOD	
6	BED LIGHT	STD.	4		
7	FAN (WALL MOUNTED)	STD.	4		
8	FLOOR CARPET	STD.	1	WOOLEN	
9	UPHOLSTERED CHAIR	500x450	2	WOOD	
10	WRITING DESK WITH DRAWER	750x500x720	1	WOOD	

OWNER : DOLPHIN OFFSHORE ENTERPRISES (MAURITIUS) PVT. LTD.
BUILDER : ALCOCK & ASHDOWN (GUJARAT) LTD. OLD PORT AREA, BHAVNAGAR
DESIGNED BY:- MARINE CONSULTANTS. 12/1/1, Selimpur Road, Kolkata – 31
VALIDATED BY:- SHIPSHAPE SOLUTIONS 11, Rex Chambers, W.H. Marg, Ballard Estate, Mumbai – 400 001
A4 | SCALE NTS
DRAWN S. Dutta | CHKD. S.K.ROY | DATE 06.11.06
TITLE: CREW ACCOMMODATION PLAN

MC PROJECT No. MC-50 | DRG. No. 50-20 | SHEET 31 OF 39 | REV. | YARD No 255 & 256

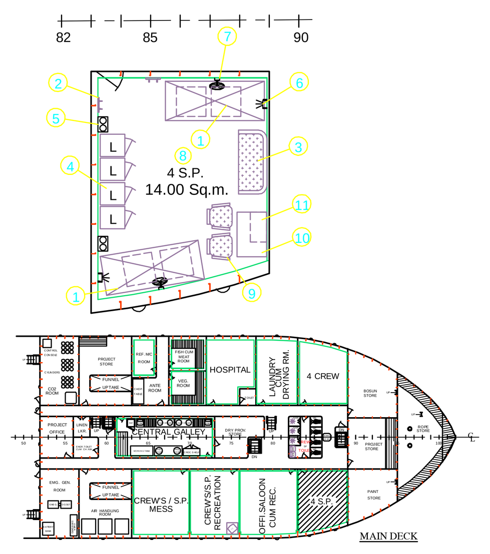

SL.NO.	DESCRIPTION	SIZE	QTY.	MATERIAL	REMARKS
1	2 TIER BED WITH DOUBLE DRAWERS	2000x800x470	2	WOOD	DRAWERS (600x600x175)
2	HAT & COAT HOOK (2 PER SET)	STD.	2	BR.CR.PLATED	
3	3-SEATER FABRIC SETTEE	1300x550x500	1	WOOD	
4	LOCKER	600x300x1750	4	WOOD	
5	WATER BOTTLE RACK	300x200	2	WOOD	
6	BED LIGHT	STD.	4		
7	FAN (WALL MOUNTED)	STD.	4		
8	FLOOR CARPET	STD.	1	WOOLEN	
9	UPHOLSTERED CHAIR	500x450	2	WOOD	
10	WRITING DESK WITH DRAWER	750x500x720	1	WOOD	
11	BOOK CASE	600x250x330	1	WOOD	

MC PROJECT No. MC-50 | DRG. No. 50-20 | SHEET 32 OF 39 | REV. | YARD No 255 & 256

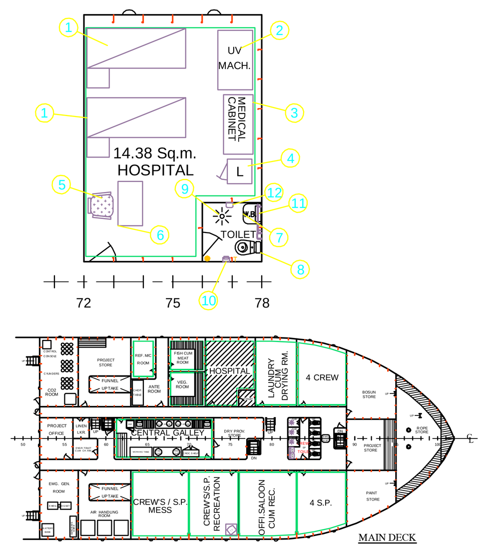

SL.NO.	DESCRIPTION	SIZE	QTY.	MATERIAL	REMARKS
1	SINGLE BED WITH SIDE TABLE	2000x800	2	WOOD	TABLE(400x400x800)
2	UV MACHINE	STD.	1		
3	MEDICAL CABINET	1200x550x1700	1	WOOD	
4	LOCKER	500x450x1700	1	WOOD	
5	UPHOLSTERED CHAIR	500x450	1	WOOD	
6	WRITING DESK WITH DRAWER	750x500x720	1	WOOD	
7	WASH BASIN WITH CABINET	STD.	1	PORCELAIN	
8	W.C. EUROPEAN TYPE	STD.	1	PORCELAIN	HANDLE PROVIDED FOR SUPPORT
9	SHOWER	STD.	1	S.S.	1 NO. SCUPPER & TAP PROVIDED IN EACH TOILET
10	TOILET PAPER HOLDER	STD.	1	S.S.	
11	TOWAL RAIL	STD.	1	S.S.	
12	SOAP CASE	STD.	1	S.S.	

MC PROJECT No. MC-50 | DRG. No. 50-20 | SHEET 33 OF 39 | REV. | YARD No 255 & 256

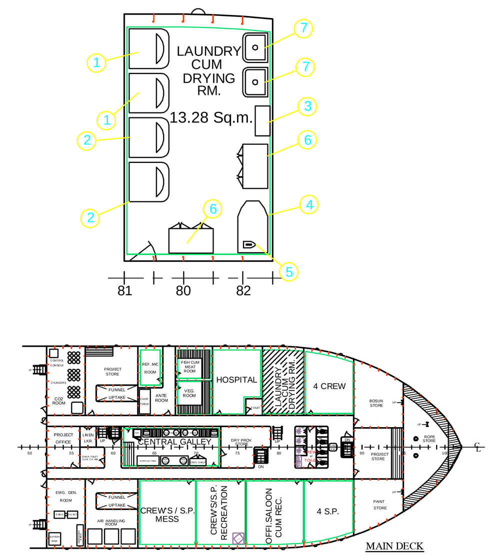

SL.NO.	DESCRIPTION	SIZE	QTY.	MATERIAL	REMARKS
1	WASHING MACHINE (ELECTRIC)	STD.	2		(9.5KG CAPACITY)
2	TUMBLER DRYER	STD.	2		(5KG CAPACITY)
3	SOAP & DETERGENT SHELF	600x300x700	1	WOOD	
4	IRONING BOARD (FOLDING TYPE)	1050x350	1	WOOD	WALL MOUNTING
5	ELECTRIC HAND IRON	STD.	1		
6	LINEN LOCKER	900x500x1700	2	WOOD	
7	SINK	STD.	2	S.S.	

MC PROJECT No. MC-50 | DRG. No. 50-20 | SHEET 34 OF 39 | REV. | YARD No 255 & 256

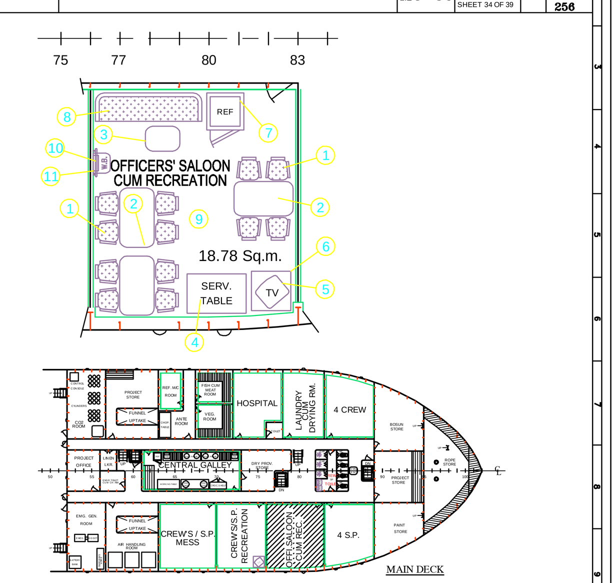

SL.NO.	DESCRIPTION	SIZE	QTY.	MATERIAL	REMARKS
1	REVOLVING ARM CHAIR	500x450	12	WOOD	
2	TABLE	1200x650x800	3	WOOD	
3	CENTRE TABLE	700x500x600	1	WOOD	
4	SERVICE TABLE	1200x600x800	1	WOOD	
5	T.V.	STD.	1		
6	TV STAND	STD.	1	WOOD	
7	165L REFRIGERATOR	STD.	1		
8	4-SEATER FABRIC SETTEE	1850x550x500	1	WOOD	
9	FLOOR CARPET	STD.	1	WOOLEN	
10	WASH BASIN WITH CABINET	STD.	1	PORCELAIN	
11	TOWAL RAIL	STD.	1	S.S.	

MC PROJECT No. MC-50 | DRG. No. 50-20 | SHEET 35 OF 39 | REV. | YARD No 255 & 256

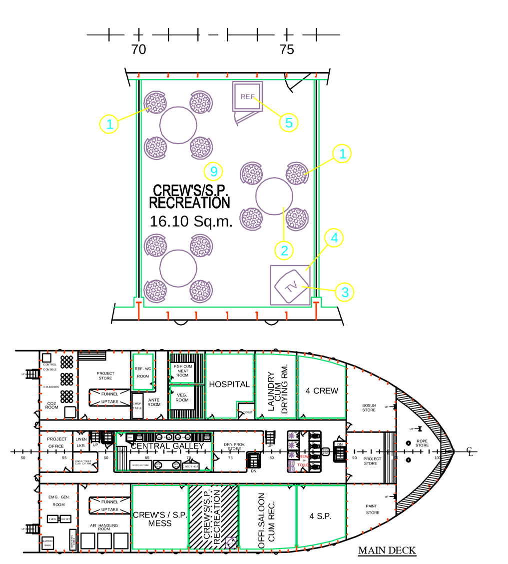

SL.NO.	DESCRIPTION	SIZE	QTY.	MATERIAL	REMARKS
1	REVOLVING CHAIR ROUND	DIA 400	12	WOOD	
2	TABLE	800 DIA	3	WOOD	
3	T.V.	STD.	1		
4	TV STAND	STD.	1	WOOD	
5	165L REFRIGERATOR	STD.	1		
6	FLOOR CARPET	STD.	1	WOOLEN	

MC PROJECT No. MC-50 | DRG. No. 50-20 | SHEET 36 OF 39 | REV. | YARD No 255 & 256

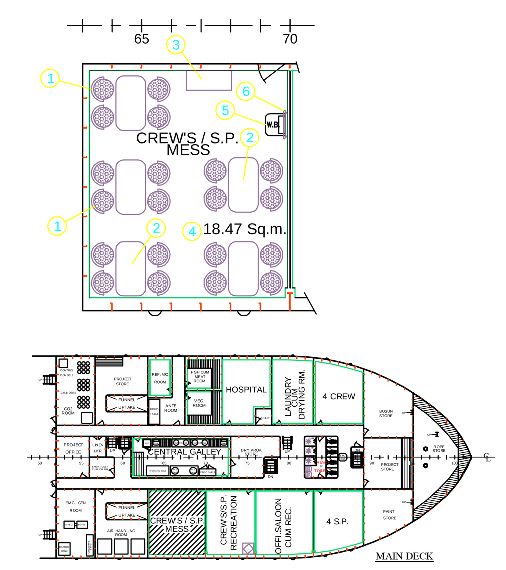

SL.NO.	DESCRIPTION	SIZE	QTY.	MATERIAL	REMARKS
1	REVOLVING CHAIR ROUND	DIA 400	20	WOOD	
2	TABLE	1200x650x800	5	WOOD	
3	CUP BOARD	900x400x800	1	WOOD	
4	FLOOR CARPET	STD.	1	WOOLEN	
5	WASH BASIN WITH CABINET	STD.	1	PORCELAIN	
6	TOWAL RAIL	STD.	1	S.S.	

MC PROJECT No. MC-50 | DRG. No. 50-20 | SHEET 37 OF 39 | REV. | YARD No 255 & 256

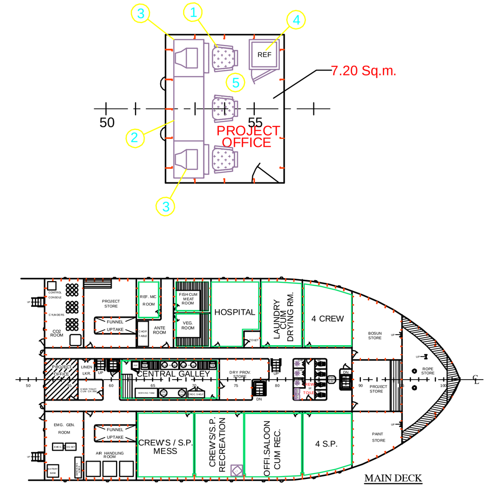

SL.NO.	DESCRIPTION	SIZE	QTY.	MATERIAL	REMARKS
1	REVOLVING ARM CHAIR	500x450	3	WOOD	
2	TABLE WITH DRAWER	1300x550x800	1	WOOD	DRAWER(450x550x200)
3	COMPUTER TABLE	750x550x800	2	WOOD	
4	165L REFRIGERATOR	STD.	1		
5	FLOOR CARPET		1	WOOLEN	

MC PROJECT No. MC-50 | DRG. No. 50-20 | SHEET 38 OF 39 | REV. | YARD No 255 & 256

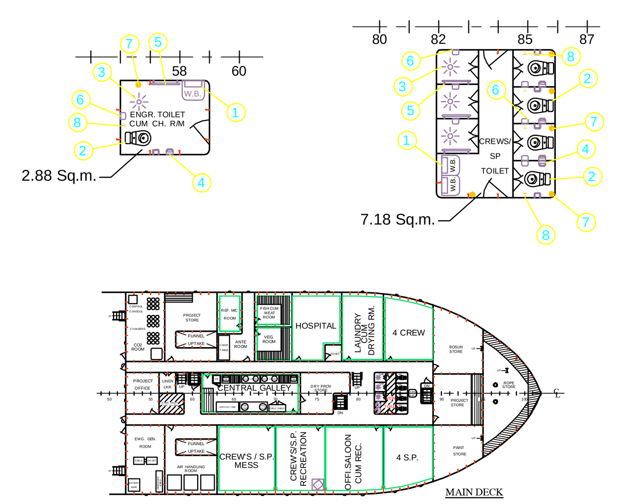

SL.NO.	DESCRIPTION	SIZE	QTY.	MATERIAL	REMARKS
1	WASH BASIN WITH CABINET	STD.	3	PORCELAIN	
2	W.C. EUROPEAN TYPE	STD.	5	PORCELAIN	HANDLE PROVIDED FOR SUPPORT
3	SHOWER	STD.	4	S.S.	
4	TOILET PAPER HOLDER	STD.	5	S.S.	
5	TOWAL RAIL	STD.	4	S.S.	
6	SOAP CASE	STD.	8	S.S.	
7	SCUPPER	——	6	S.S.	FOR SCUPPER DIA PL. SEE SCUPPER DRG.
8	TAP	STD.	5	S.S.	

MC PROJECT No. MC-50 | DRG. No. 50-20 | SHEET 39 OF 39 | REV. | YARD No 255 & 256

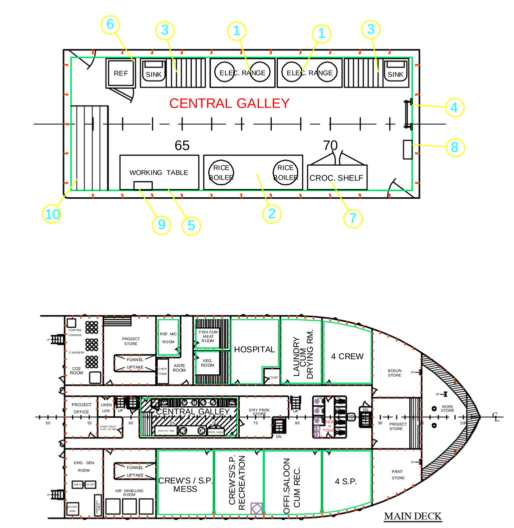

SL.NO.	DESCRIPTION	SIZE	QTY.	MATERIAL	REMARKS
1	ELECTRIC RANGE	900x500x800HT.	2	S.S.	2 NoS. HOT PLATE
2	RICE BOILER	900x500x800HT.	1	PORCELAIN	2 NoS. HOT PLATE
3	SINK WITH DRAIN BOARD	1000x450	2	S.S.	
4	TOWEL RAIL	20 DIA. x 500L	2	S.S. PIPE	
5	WORKING TABLE	900x500x800HT.	1	WOODEN	
6	REFRIGERATOR	300 L.	1		
7	CROCKERY SHELF	750x400x800HT.	1	WOODEN	
8	WATER BOILER	STD.	1		
9	WATER COOLER	STD.	1		
10	WOODEN RACK	900x450x1500	1	WOODEN	

PDF created with pdfFactory Pro trial version www.pdffactory.com